


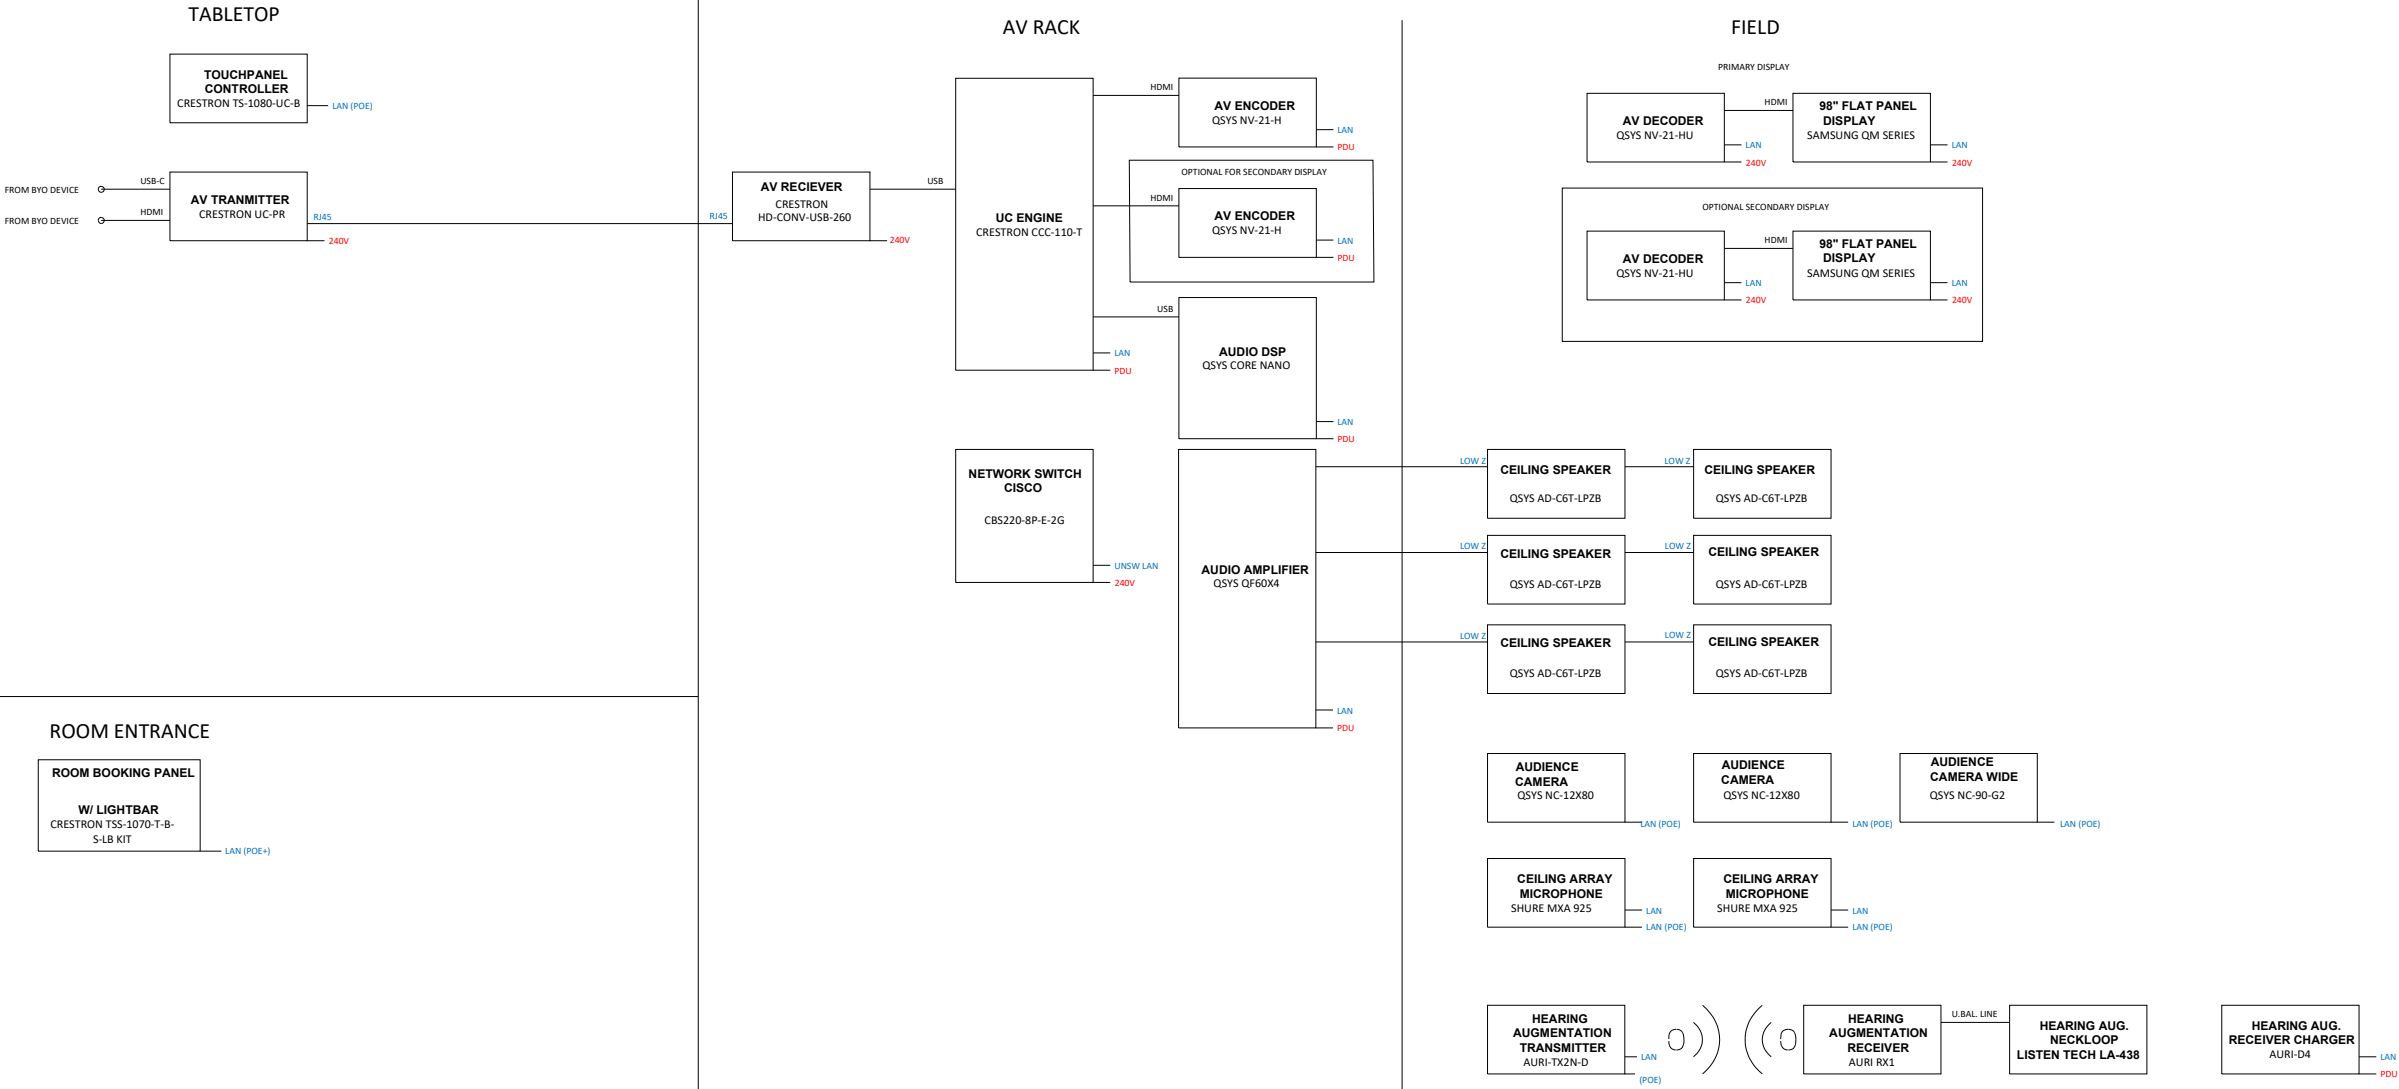

ROOM ENTRANCE

ROOM BOOKING PANEL

W/ LIGHTBAR

CRESTRON TSS-1070-T-B-S-LB KIT

LAN (POE+)

REV	DATE	BY	DESCRIPTION	CHK	
DRAWING STATUS					DETAILED DESIGN

CLIENT: UNSW	PROJECT: LARGE TEAMS MEETING ROOM	SCALE @A1 NTS	CHECKED:	APPROVED:	
		PROJECT No:	DRAWN:	DATE: 2026	
ARCHITECT:	TITLE: AUDIO VISUAL SERVICES AV SCHEMATICS	DRAWING No:			REV: